Exclusive Offering For Lease

149 Northern Concourse

North Syracuse, NY 13212

Highly visible from I-81 North and South.

PEMCO Group Leasing
315.476.1273
leasing@pemcogroup.com
PemcoGroup.com

Property Details

- Building Size: 30,394 SF
- Available office space: 2,990 SF | 7,490 SF
- Beautiful common area lobby inside the main entrance with restrooms and corridors leading to the different office suites
- 150+ parking spaces
- Excellent location and good accessibility
  - 7 minute drive from Route 81/ NYS Thruway
  - 9 minute drive from Hancock International Airport
  - 10 minute drive from Destiny USA
- $15.50 SF/Year
- Base year expenses included: CAM, taxes, insurance, electric, cleaning and trash removal

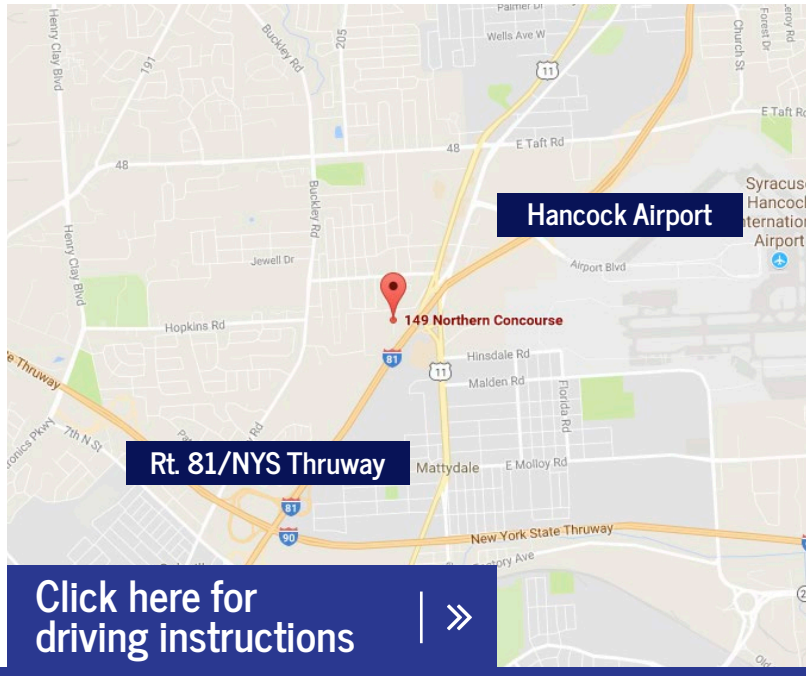

Click here for driving instructions »

PEMCO GROUP, INC.

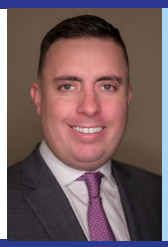

Development & Leasing:
Peter Muserlian, Jr.
Licensed Real Estate Sales Person
e: pmuserlianjr@pemcogroup.com
Joe Catanzaro
Licensed Real Estate Associate Broker
e: jcatanzaro@pemcogroup.com

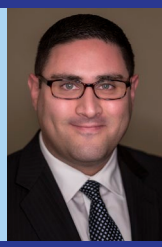

All information furnished regarding this property was obtained form sources deemed reliable, but no warranty or representation is made to the accuracy thereof and the property is subject to prior sale or withdrawal.

Exclusive Offering For Lease

149 Northern Concourse

North Syracuse, NY 13212

Highly visible from I-81 North and South.

PEMCO Group Leasing
315.476.1273
leasing@pemcogroup.com
PemcoGroup.com

2,990 SF Floor Plan

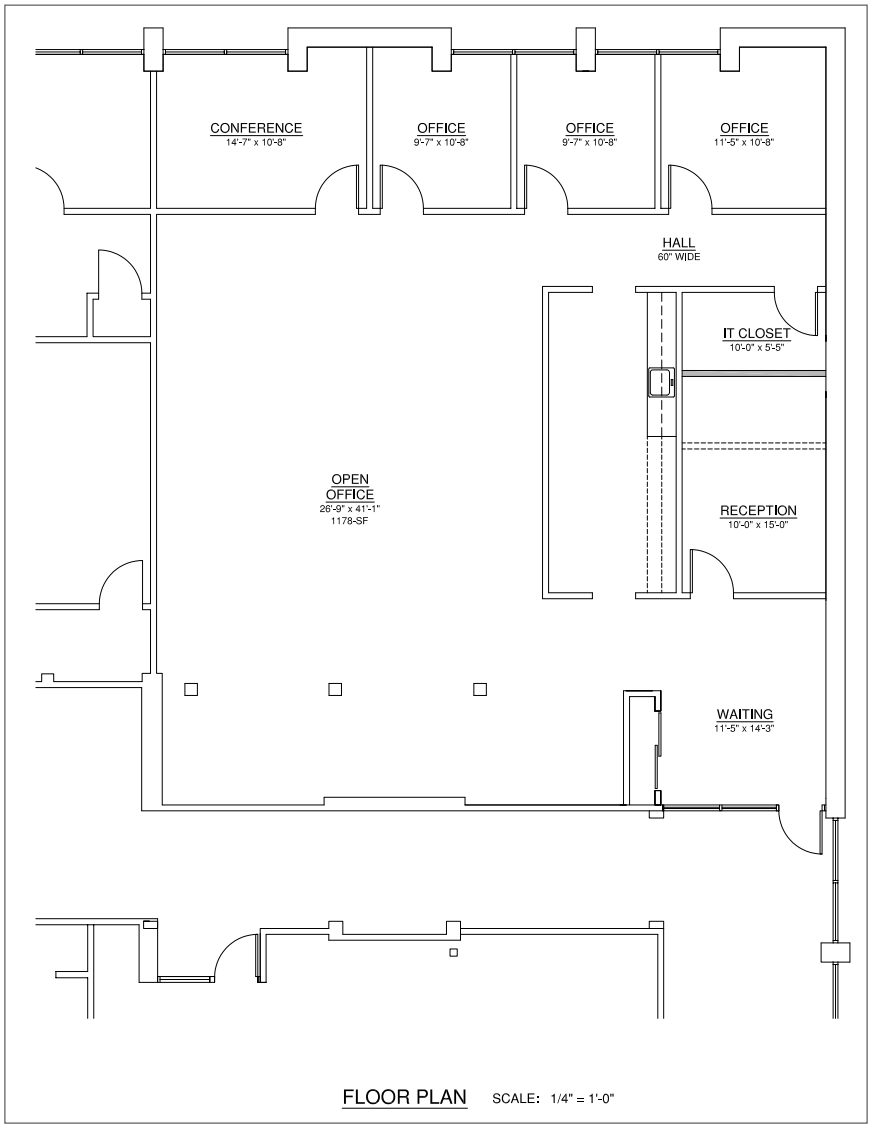

FLOOR PLAN SCALE: 1/4" = 1'-0"

PEMCO GROUP, INC.

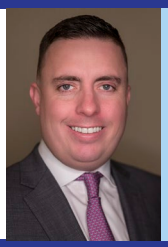

Development & Leasing:
Peter Muserlian, Jr.
Licensed Real Estate Sales Person
e: pmuserlianjr@pemcogroup.com
Joe Catanzaro
Licensed Real Estate Associate Broker
e: jcatanzaro@pemcogroup.com

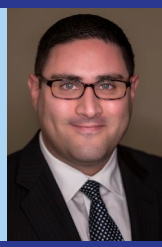

All information furnished regarding this property was obtained form sources deemed reliable, but no warranty or representation is made to the accuracy thereof and the property is subject to prior sale or withdrawal.

Exclusive Offering For Lease

149 Northern Concourse

North Syracuse, NY 13212

Highly visible from I-81 North and South.

PEMCO Group Leasing
315.476.1273
leasing@pemcogroup.com
PemcoGroup.com

PEMCO GROUP, INC.

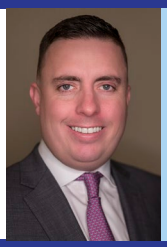

Development & Leasing:

Peter Muserlian, Jr.
Licensed Real Estate Sales Person
e: pmuserlianjr@pemcogroup.com

Joe Catanzaro
Licensed Real Estate Associate Broker
e: jcatanzaro@pemcogroup.com

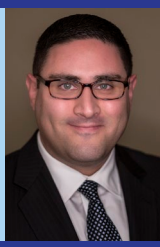

All information furnished regarding this property was obtained form sources deemed reliable, but no warranty or representation is made to the accuracy thereof and the property is subject to prior sale or withdrawal.

Exclusive Offering For Lease

149 Northern Concourse

North Syracuse, NY 13212

Highly visible from I-81 North and South.

PEMCO Group Leasing
315.476.1273
leasing@pemcogroup.com
PemcoGroup.com

7,490 SF Floor Plan

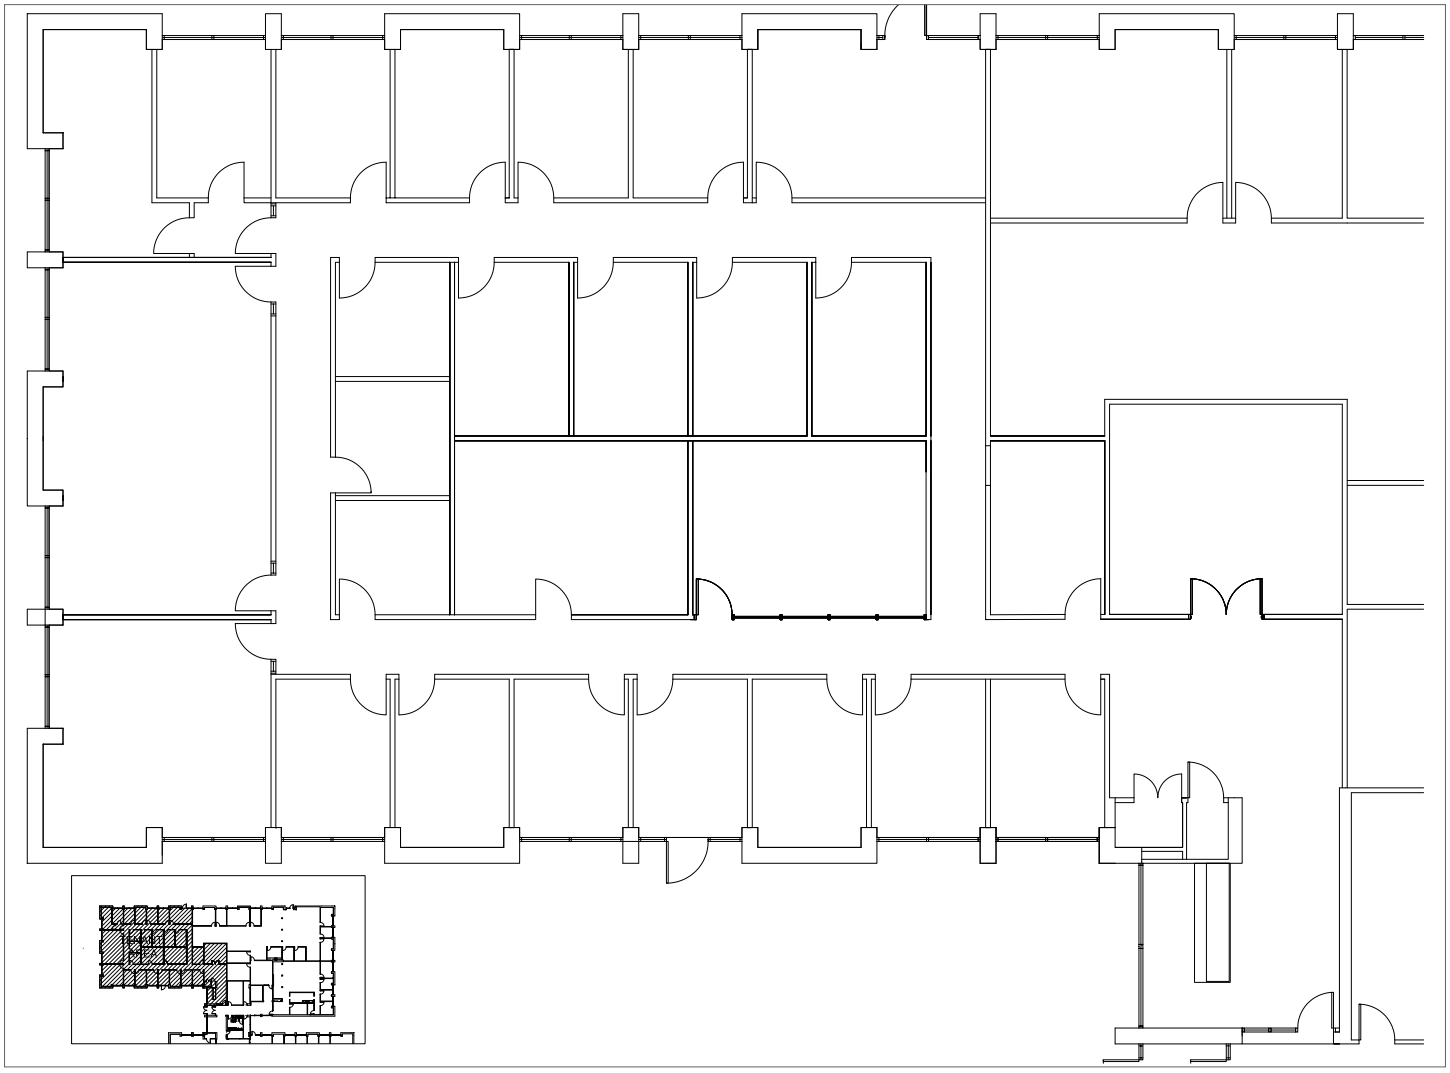

PEMCO GROUP, INC.

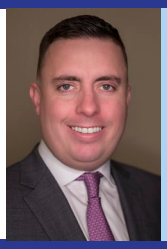

Development & Leasing:
Peter Muserlian, Jr.
Licensed Real Estate Sales Person
e: pmuserlianjr@pemcogroup.com
Joe Catanzaro
Licensed Real Estate Associate Broker
e: jcatanzaro@pemcogroup.com

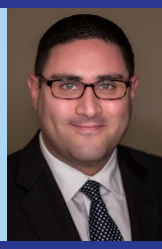

All information furnished regarding this property was obtained form sources deemed reliable, but no warranty or representation is made to the accuracy thereof and the property is subject to prior sale or withdrawal.